Town of Bloomfield

Bloomfield Library

Building Committee Meeting

Aug 25, 2021

TSKP STUDIO

ARCHITECTURE | PLANNING | INTERIORS

New Prosser Diagram

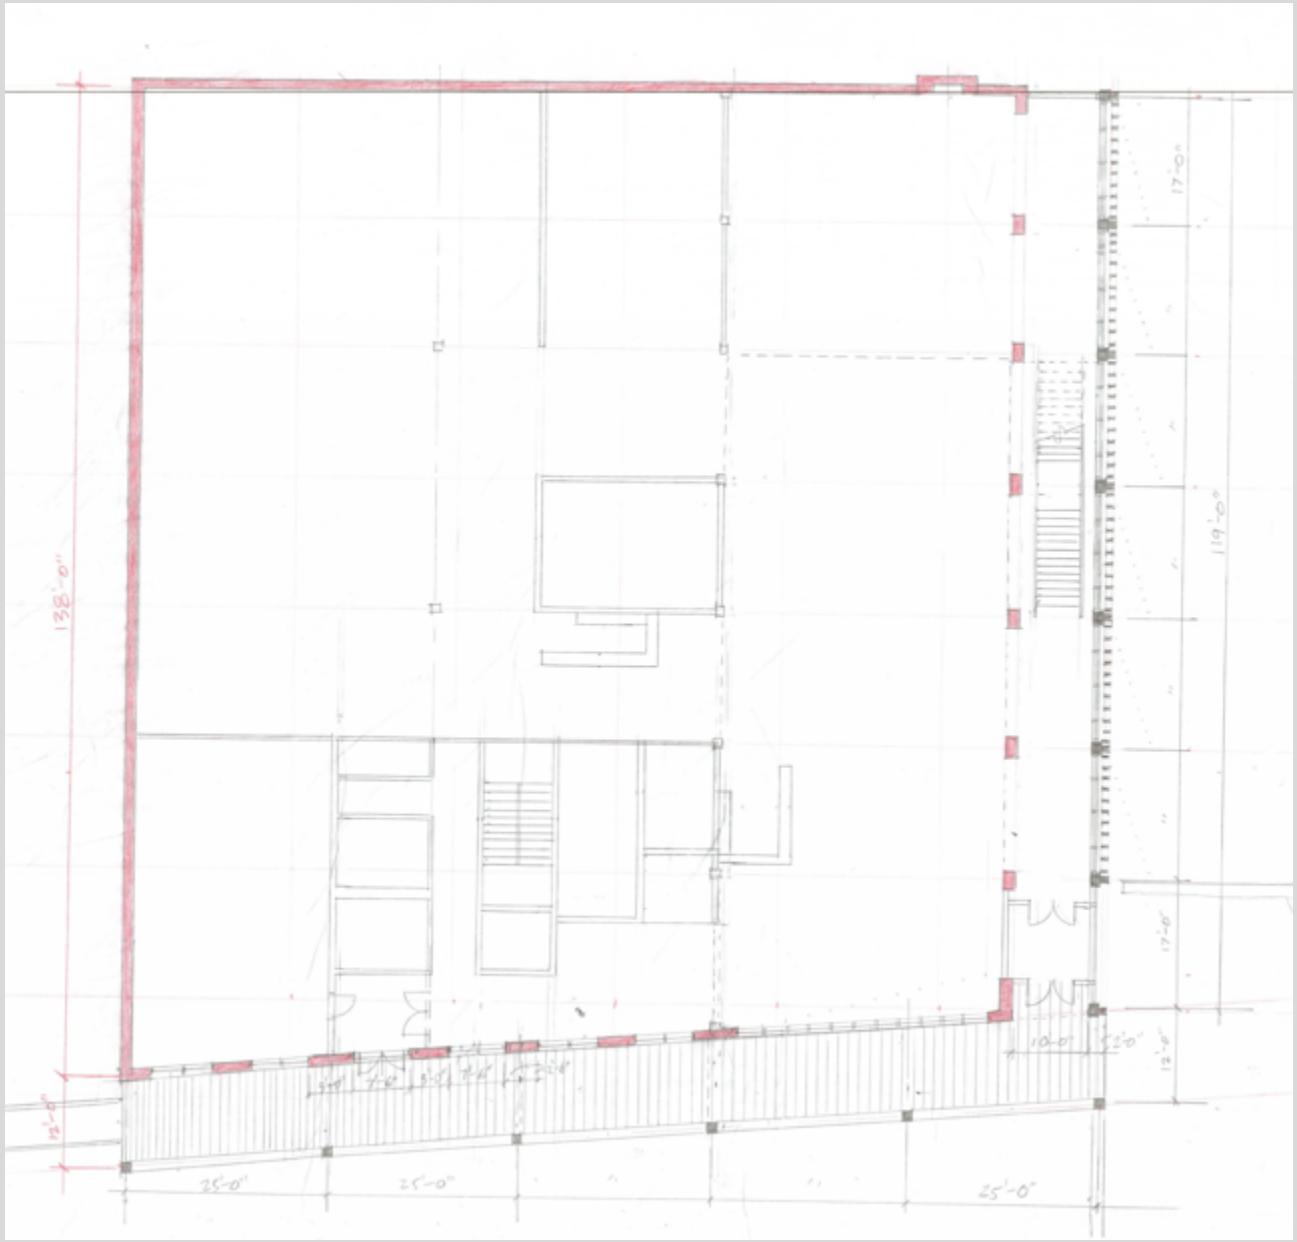

New Concept:

- Brick building with white screens on the east and south sides.
- Main entrance located between brick building and east side screen.

New Prosser Rendering

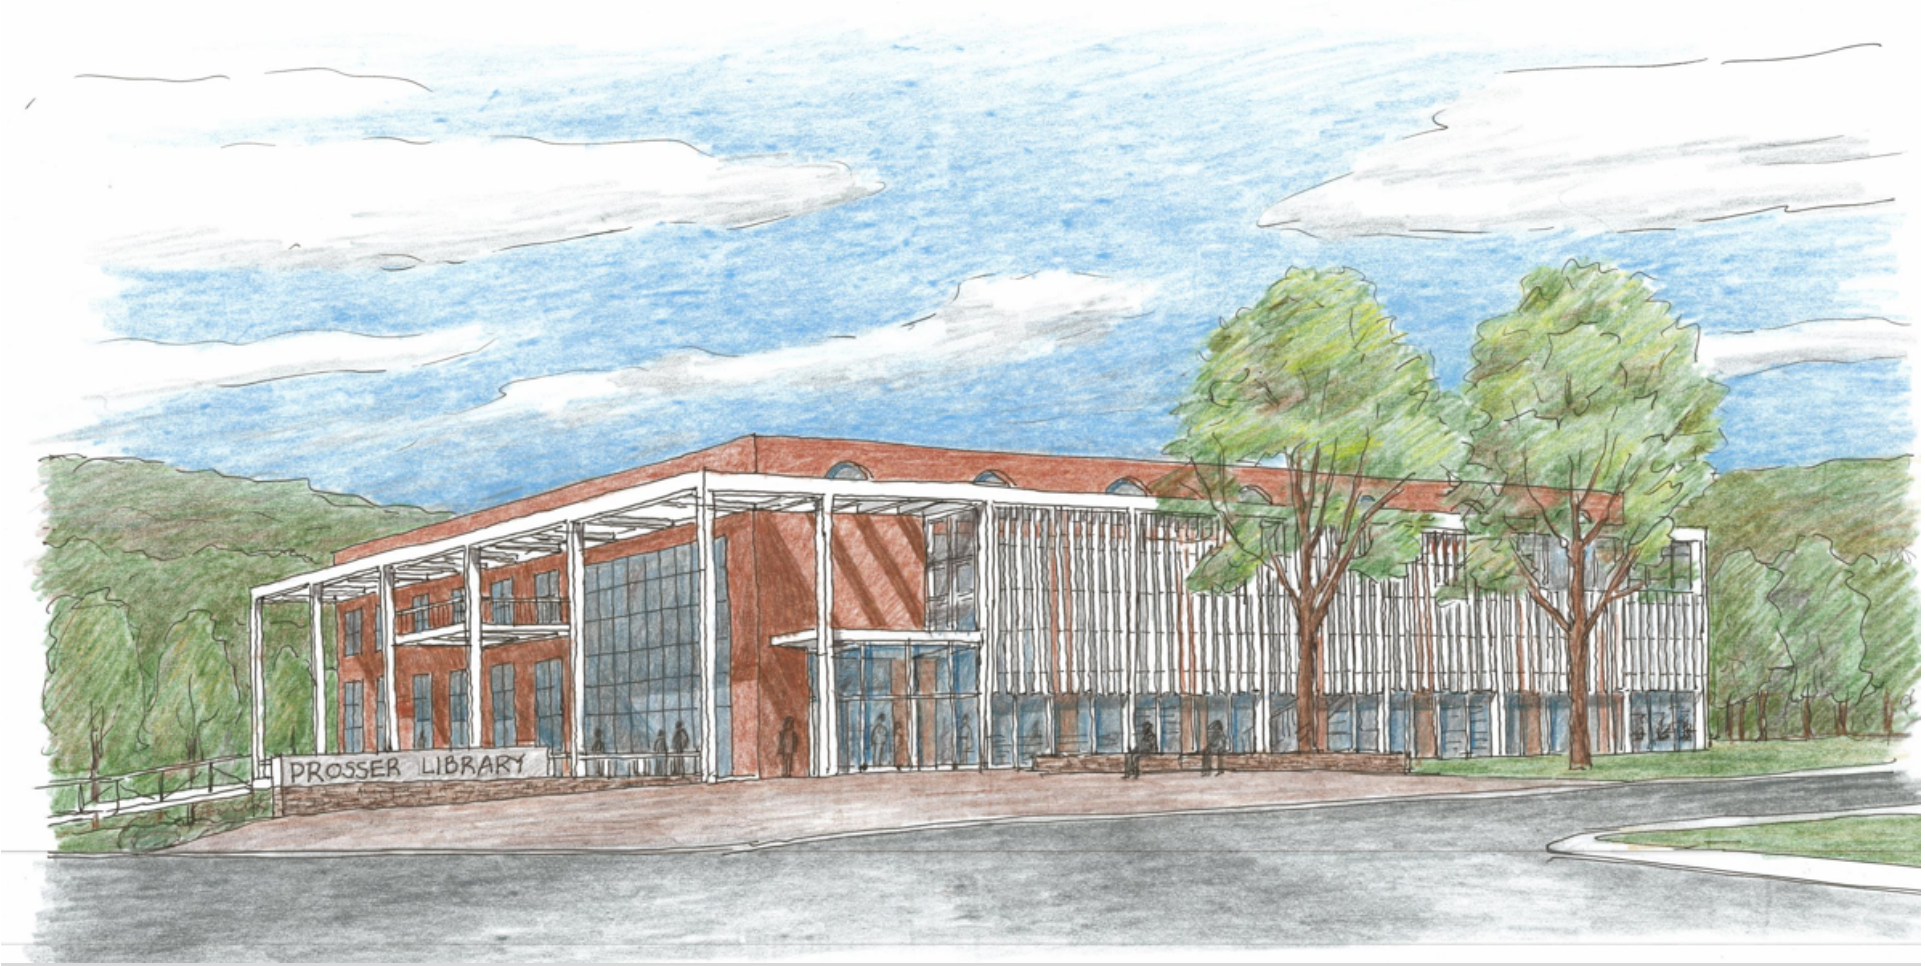

New Prosser First Floor Plan

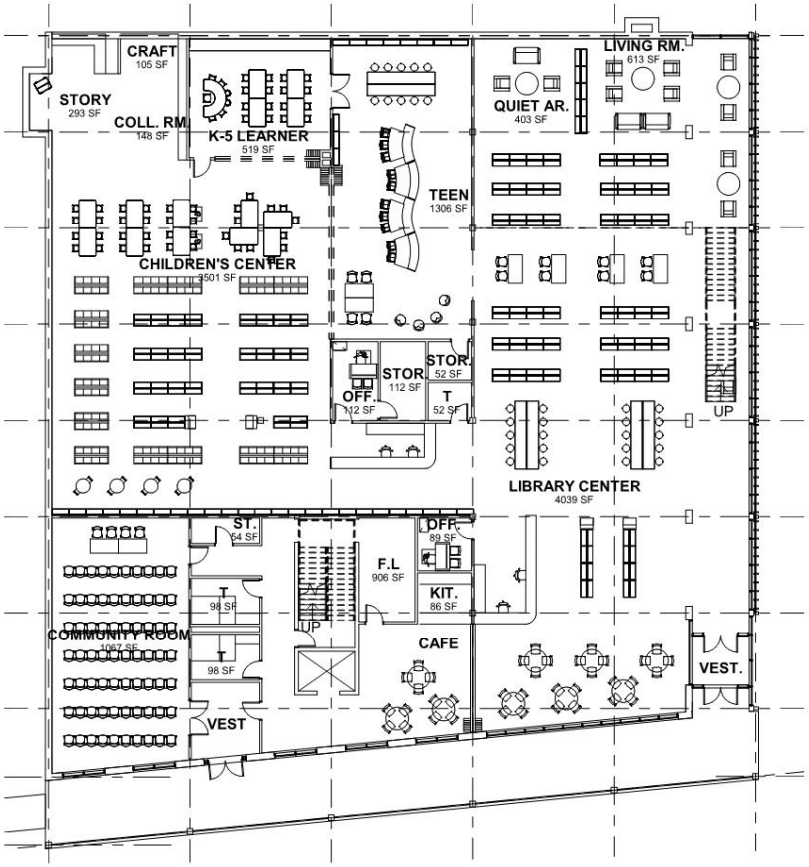

New Prosser Lower Level and Second Floor Plan

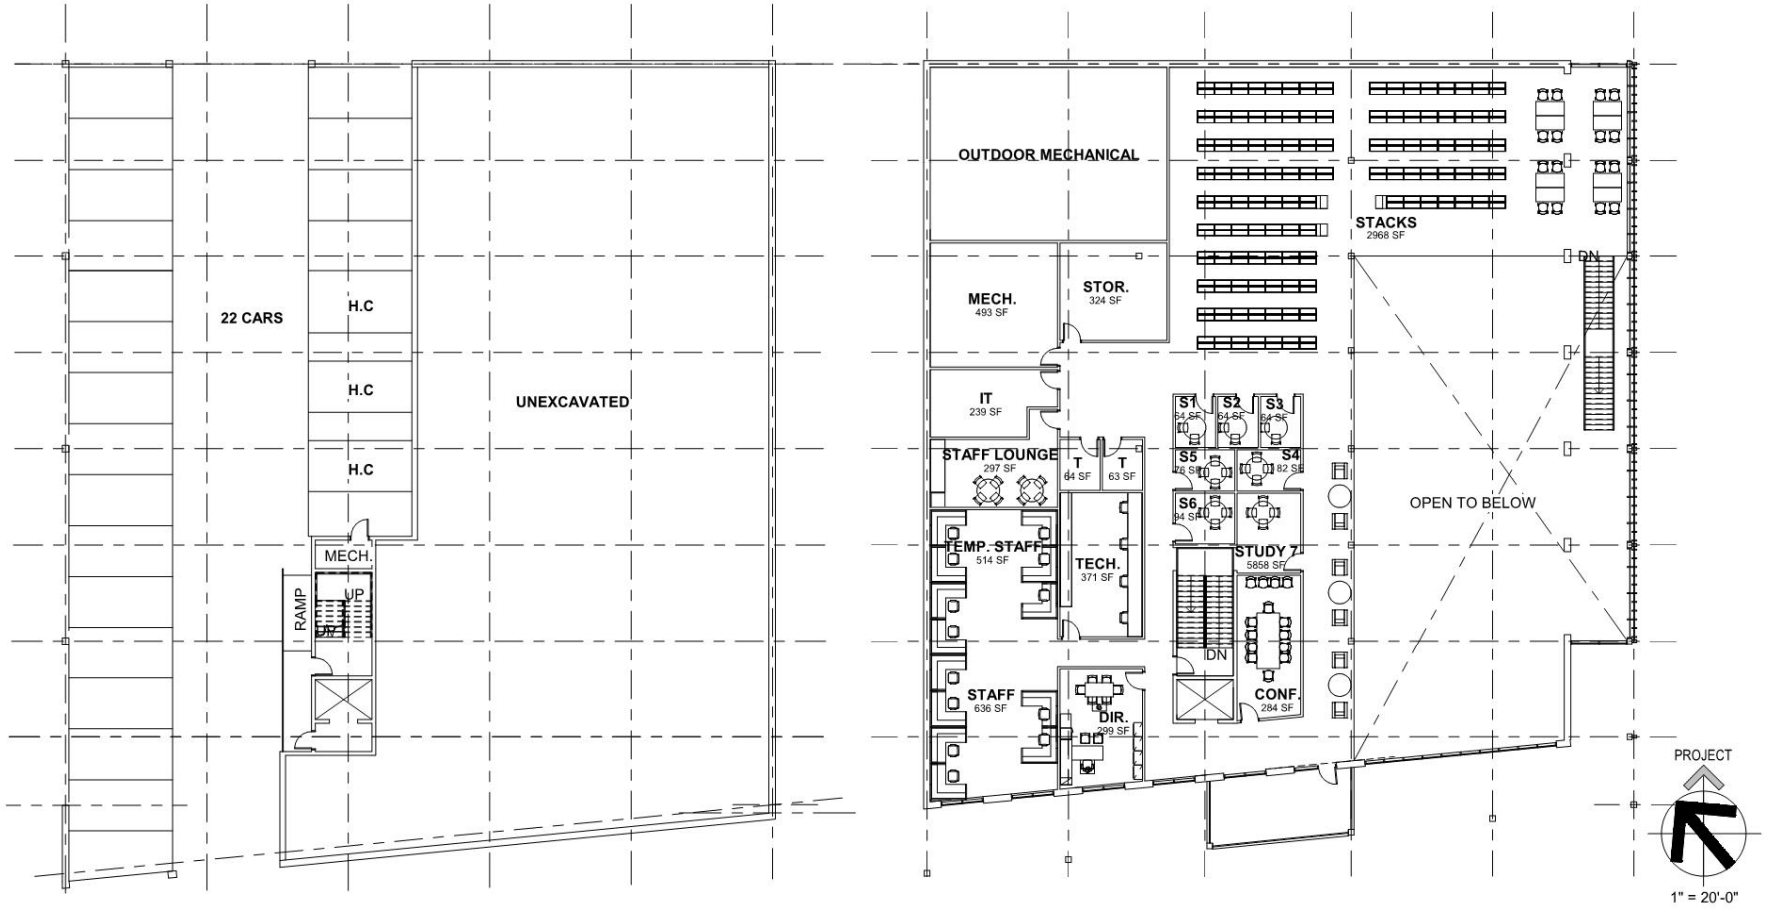
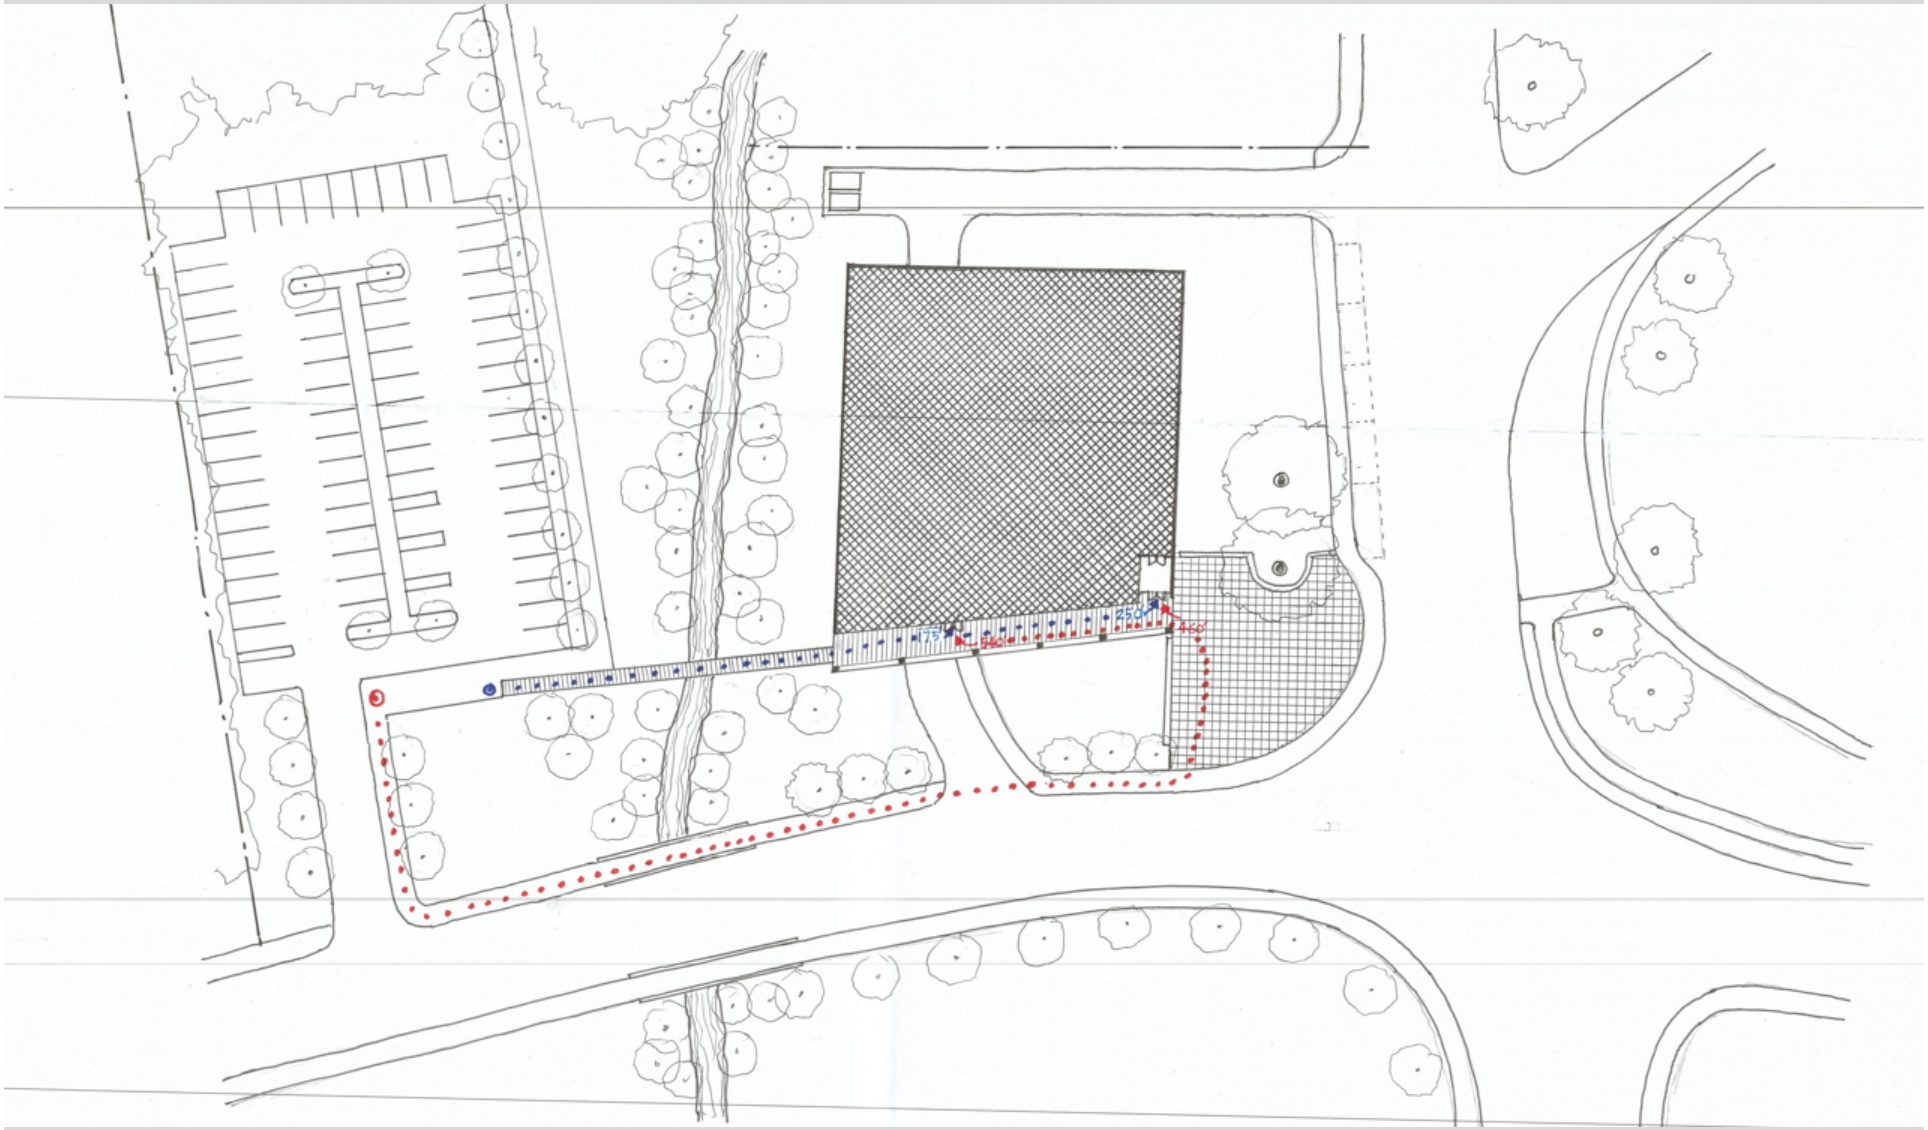
New Prosser Site Plan