Bloomfield Public Library

Town of Bloomfield

Project Update for Building Committee

February 23, 2022

TSKP STUDIO
ARCHITECTURE | PLANNING | INTERIORS
tskpstudio.com

Prosser Library

TSKP STUDIO

Preliminary Site Plan

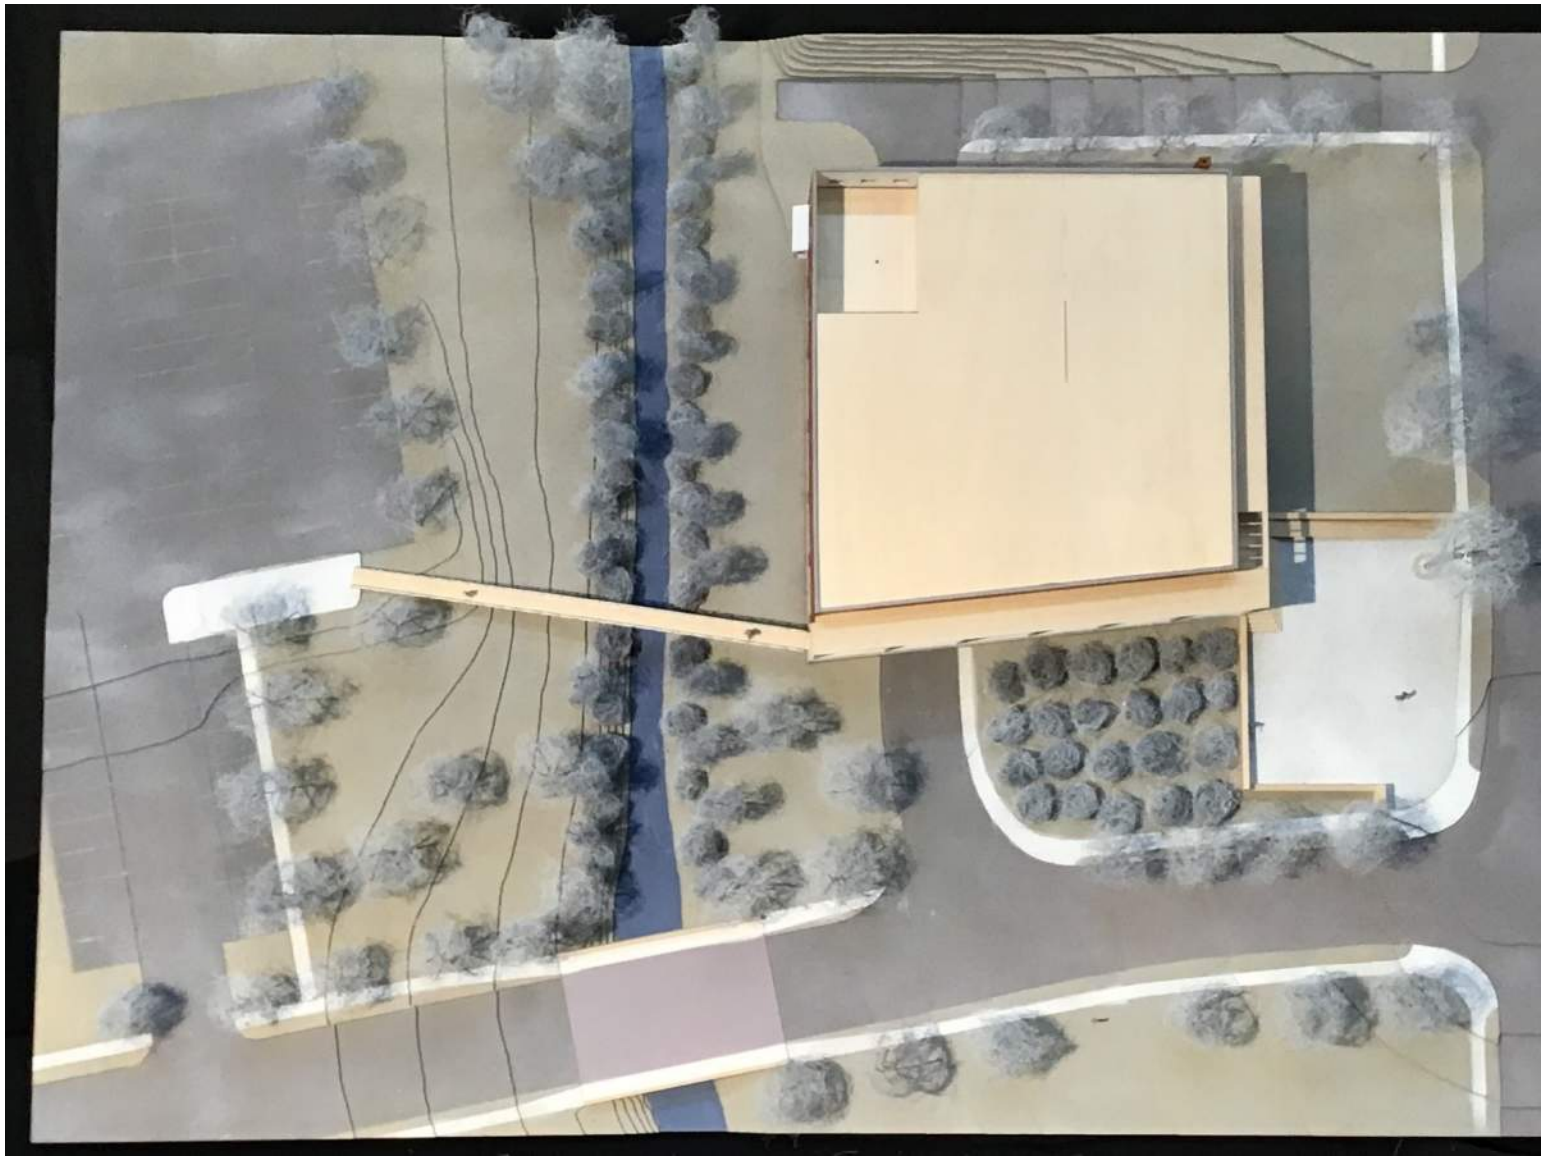

Interior View

Prosser Lower Level

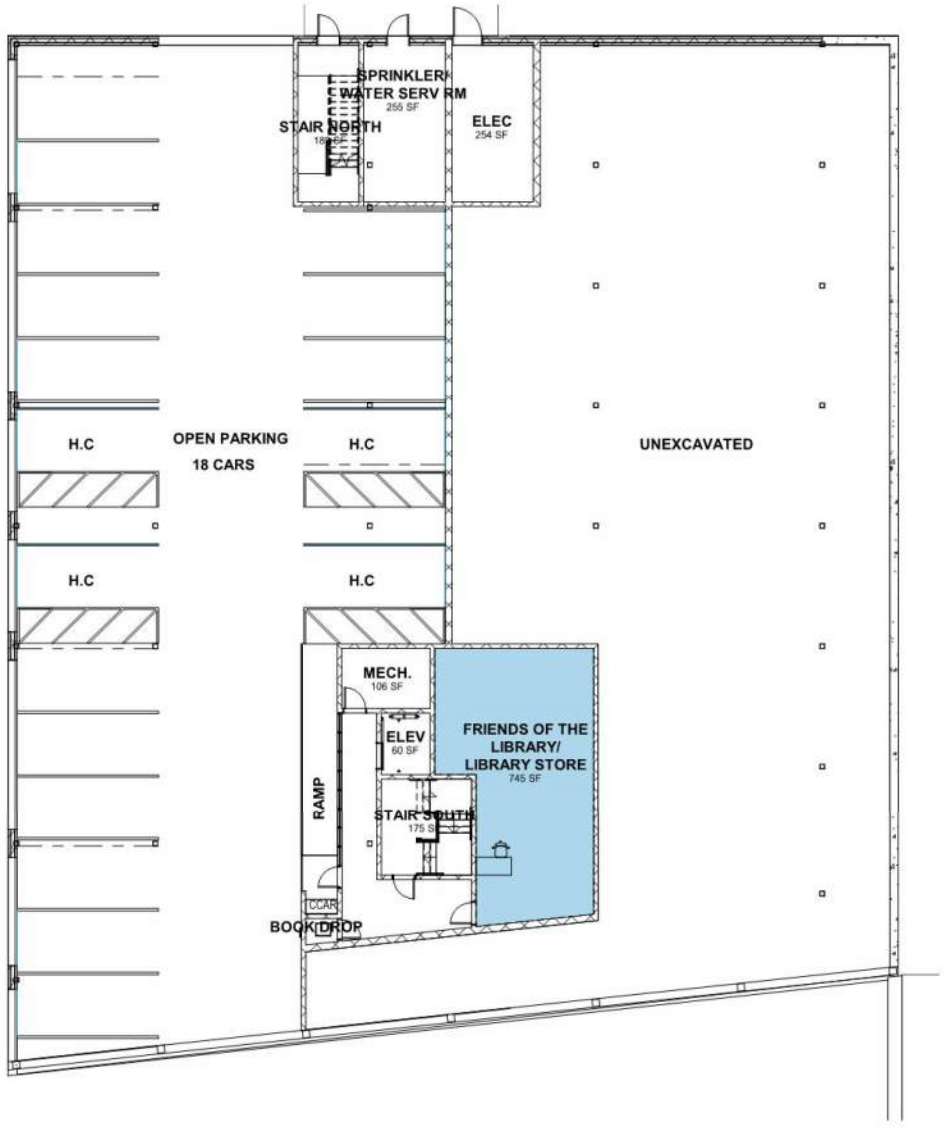

1 LOWER LEVEL PLAN AREAS
1/16" = 1'-0"

KEY LEGEND

- ADULT AREA
- CHIDREN'S AREA
- TEEN'S AREA
- STAFF AREAS
- MEETING SPACES
- OTHERS SPACES
- SPECIAL USE/ COMMON AREAS

GRAPHIC SCALE

0 16 32 48 64

PROJECT

Prosser First Floor

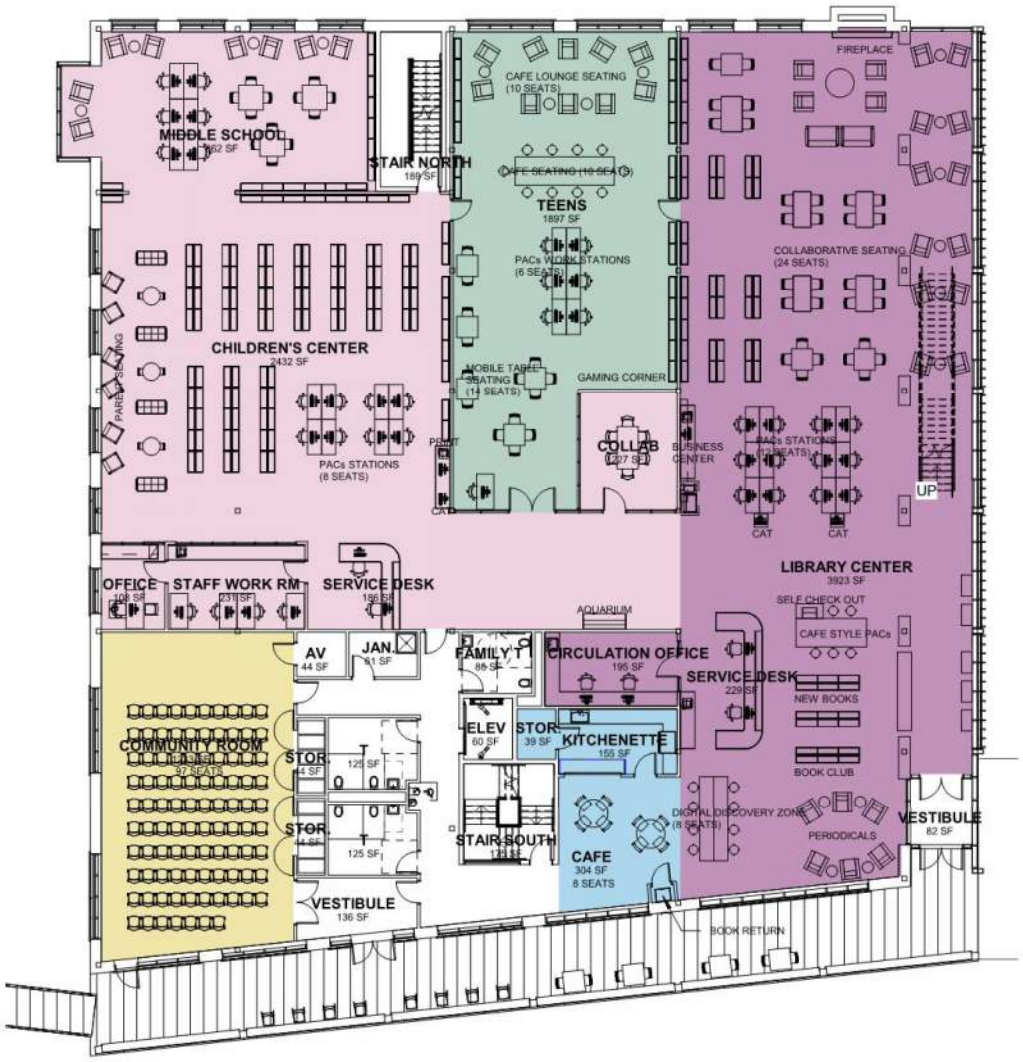

KEY LEGEND

- ADULT AREA
- CHIDREN'S AREA
- TEEN'S AREA
- STAFF AREAS
- MEETING SPACES
- OTHERS SPACES
- SPECIAL USE/ COMMON AREAS

1 FIRST FLOOR PLAN - AREAS
1/16" = 1'-0"

GRAPHIC SCALE
0 16 32 48 64

PROJECT

Prosser Second Floor

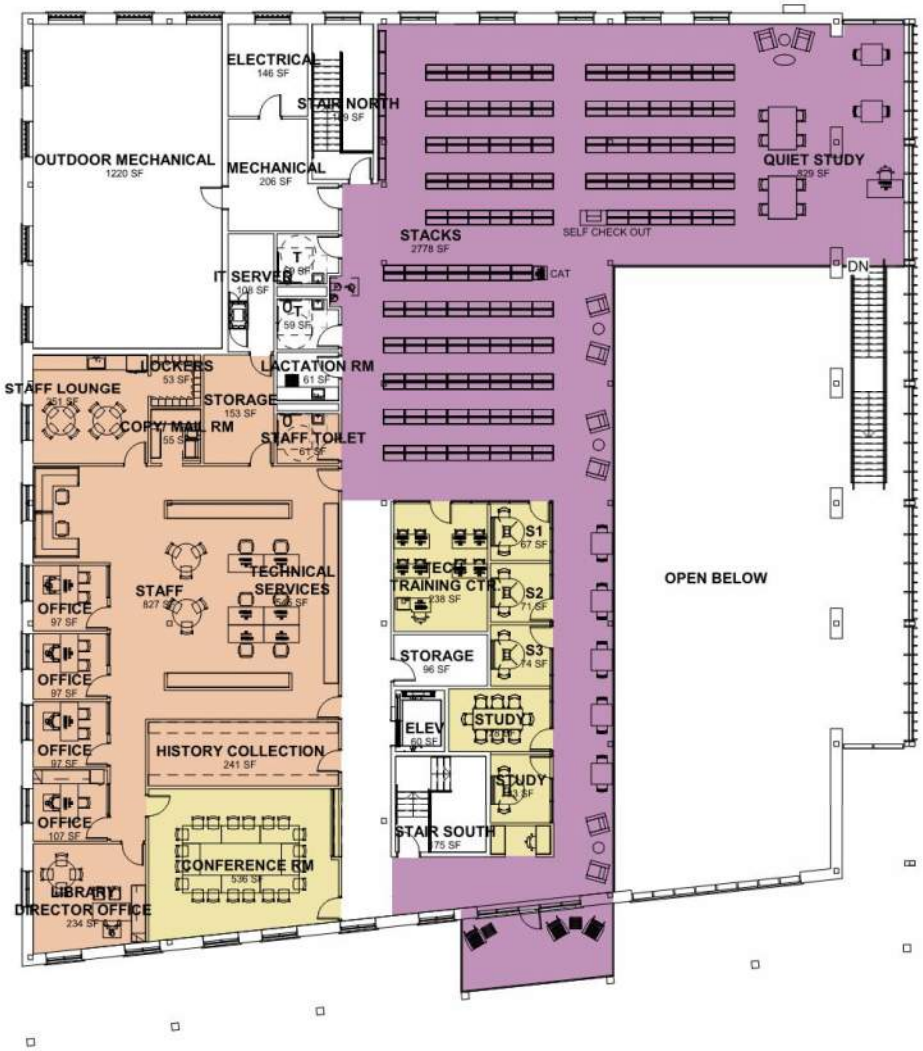

1 SECOND FLOOR PLAN - AREAS
1/16" = 1'-0"

KEY LEGEND

- ADULT AREA
- CHIDREN'S AREA
- TEEN'S AREA
- STAFF AREAS
- MEETING SPACES
- OTHERS SPACES
- SPECIAL USE/ COMMON AREAS

GRAPHIC SCALE

0 16 32 48 64

PROJECT

McMahon Wintonbury Library

TSKP STUDIO

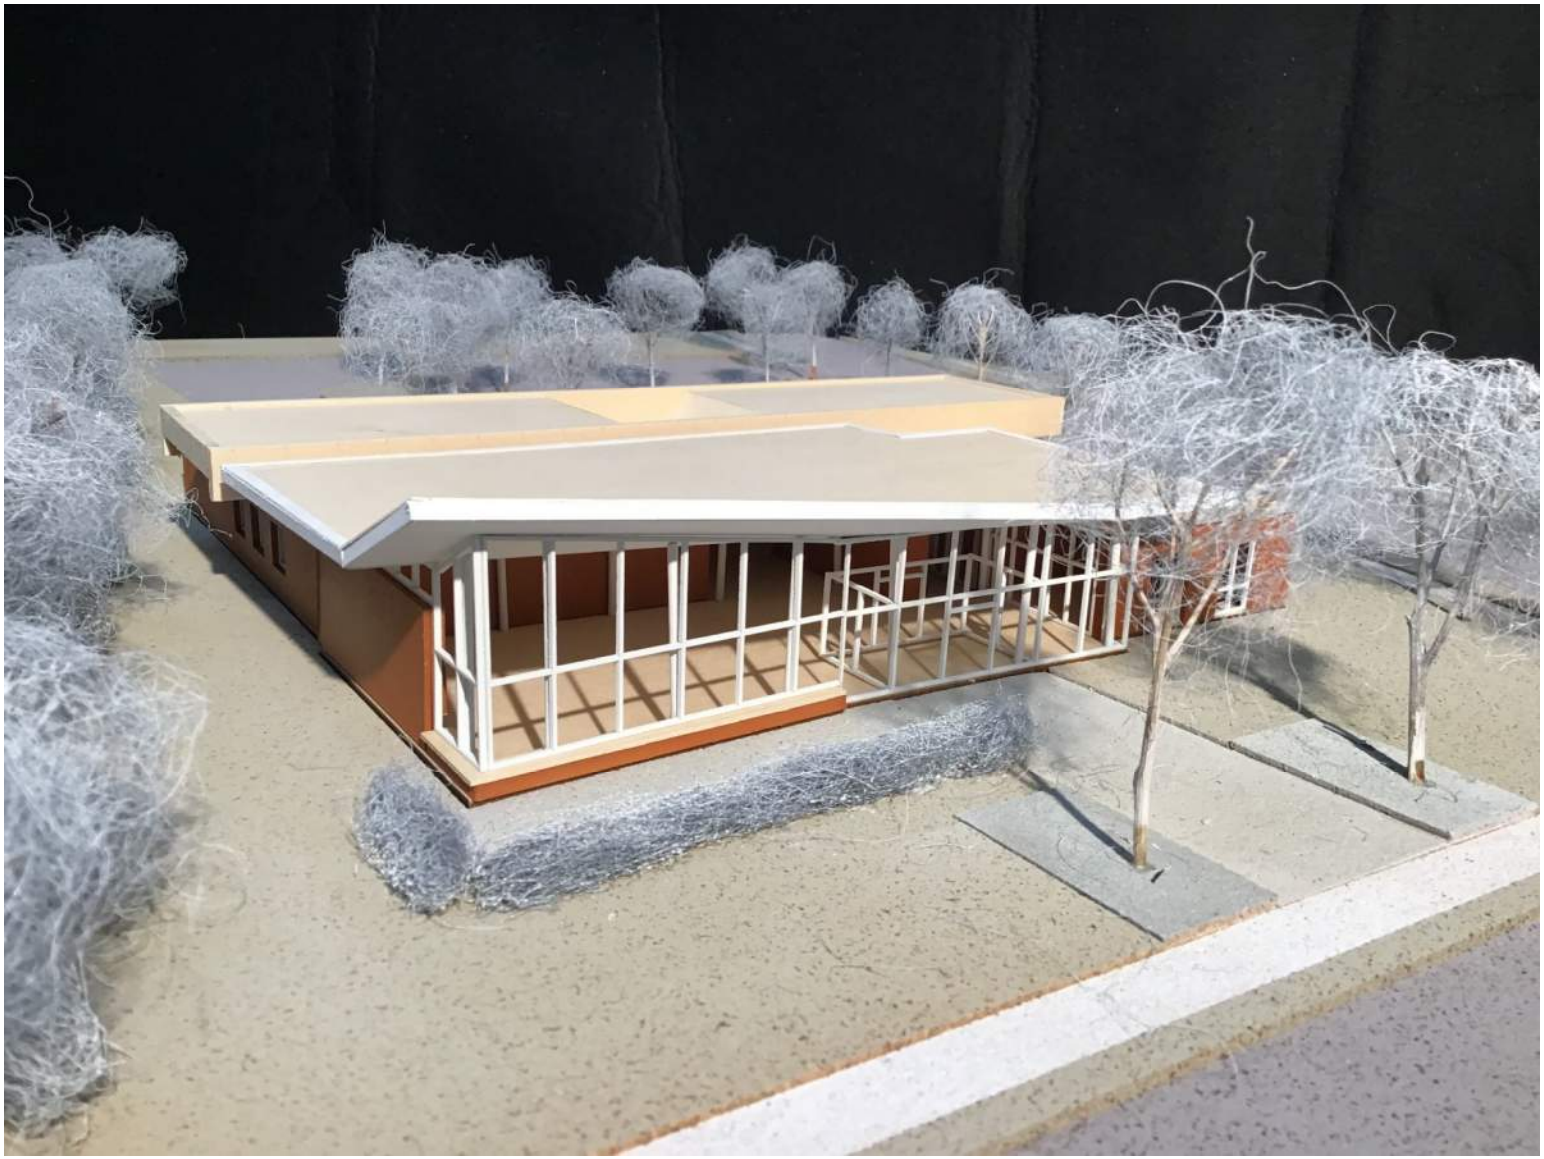

Interior View

McMahon Wintonbury First Floor

TOTAL AREA: 9265 GSF
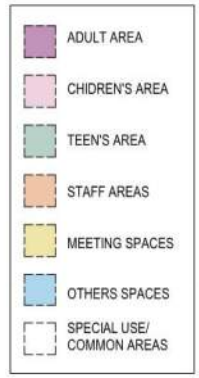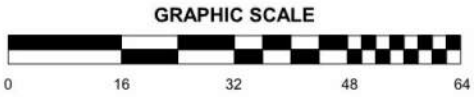
1 PLAN FIRST FLOOR
1/16" = 1'-0"